Aluminum-Wood / Clad / Wood Zero-Step with Screening Section

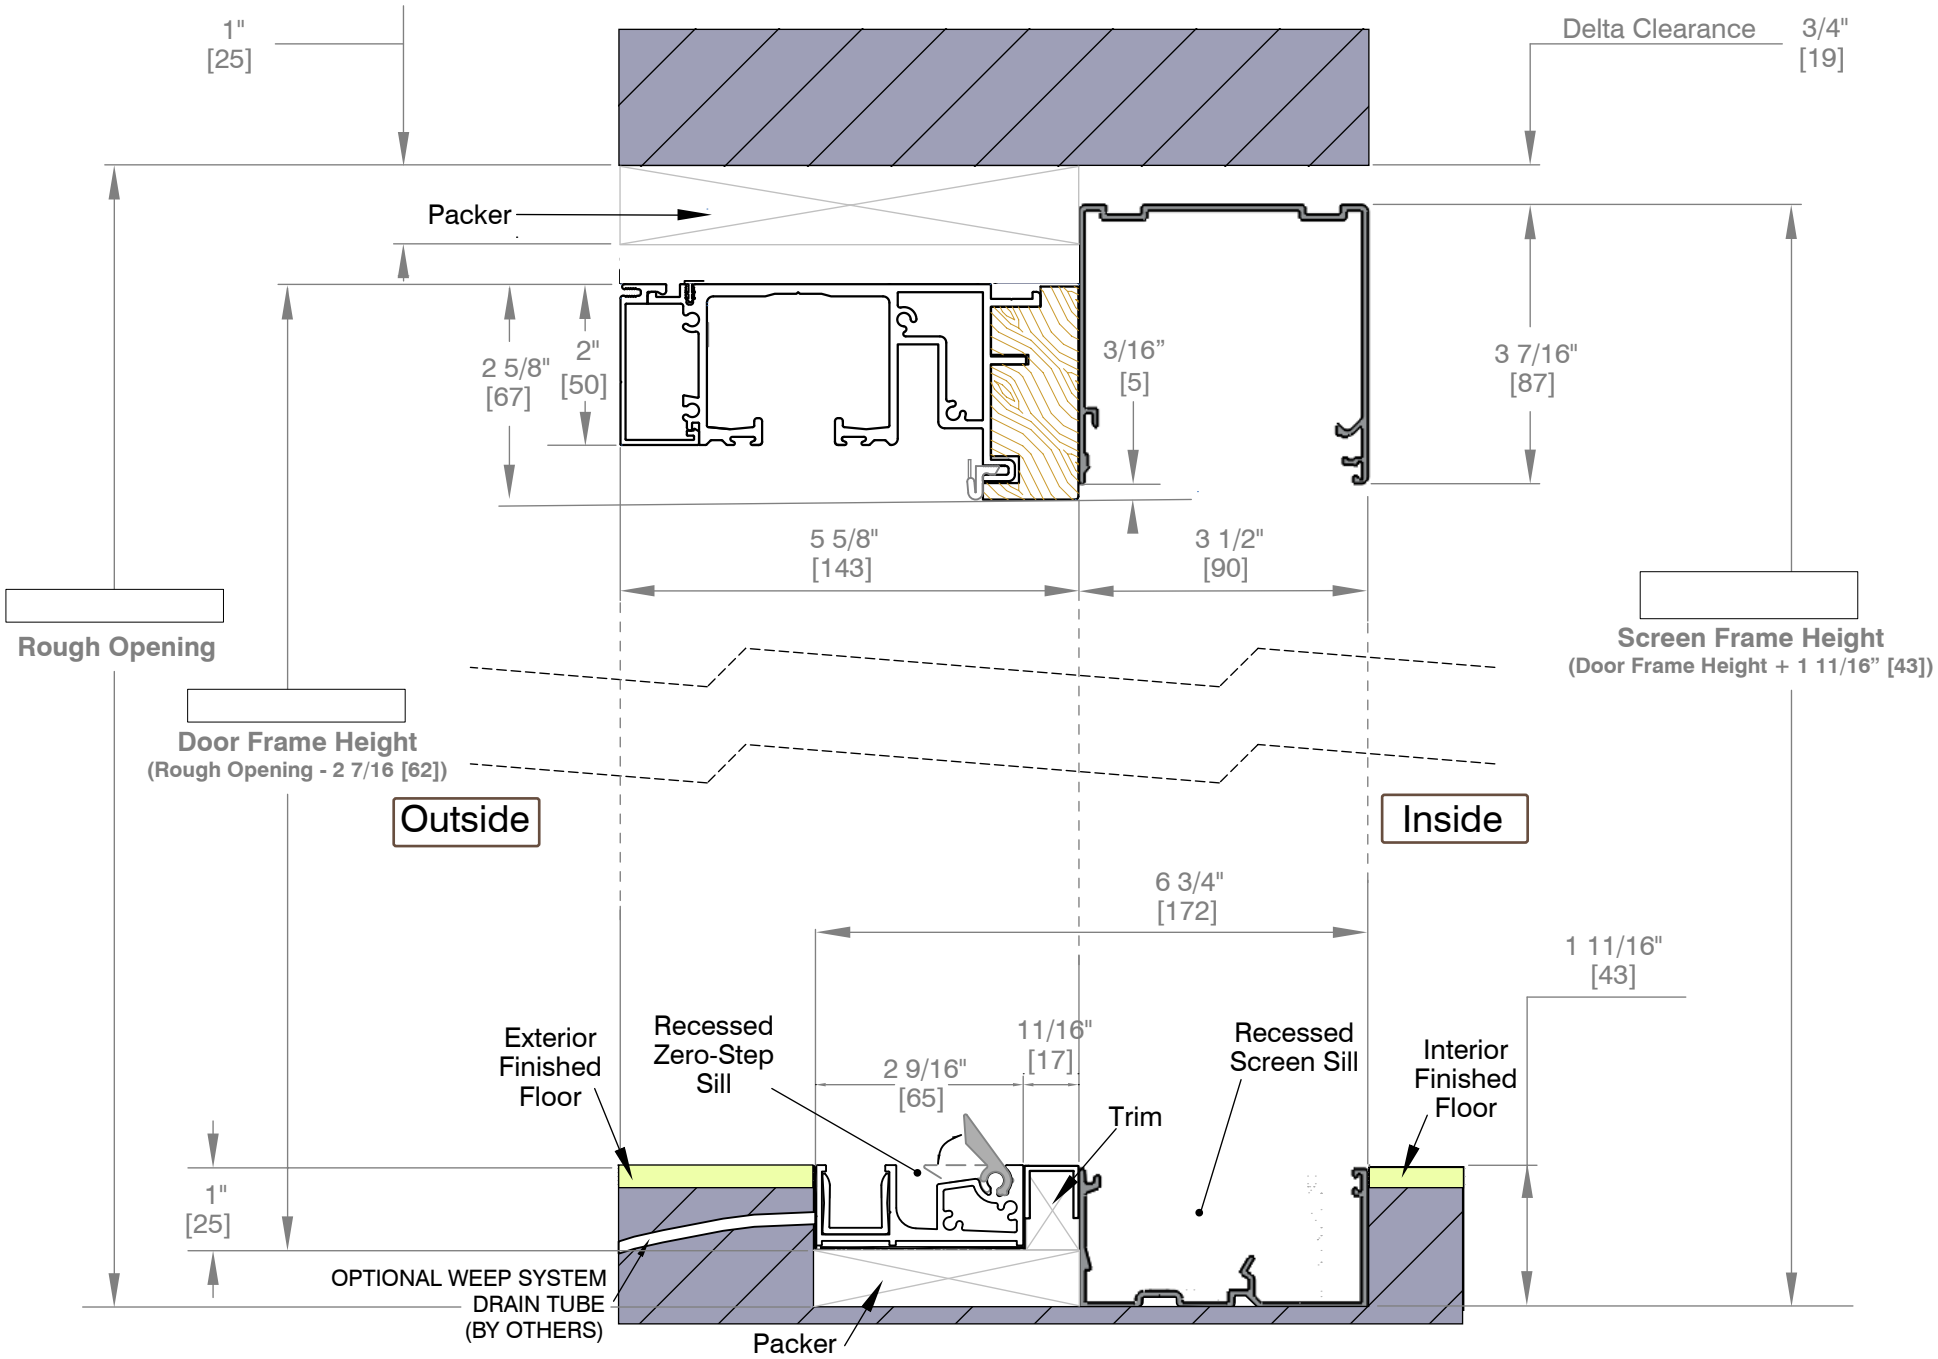

LACANTINA DOORS

3270 Corporate View Ste.D Vista, CA 92081
lacantinadoors.com

DATE: May 4, 2009
DRAWN BY: TS
DIMENSIONS IN INCHES [mm]

© 2009 All Rights Reserved